


SLAPTON VILLAGE HALL

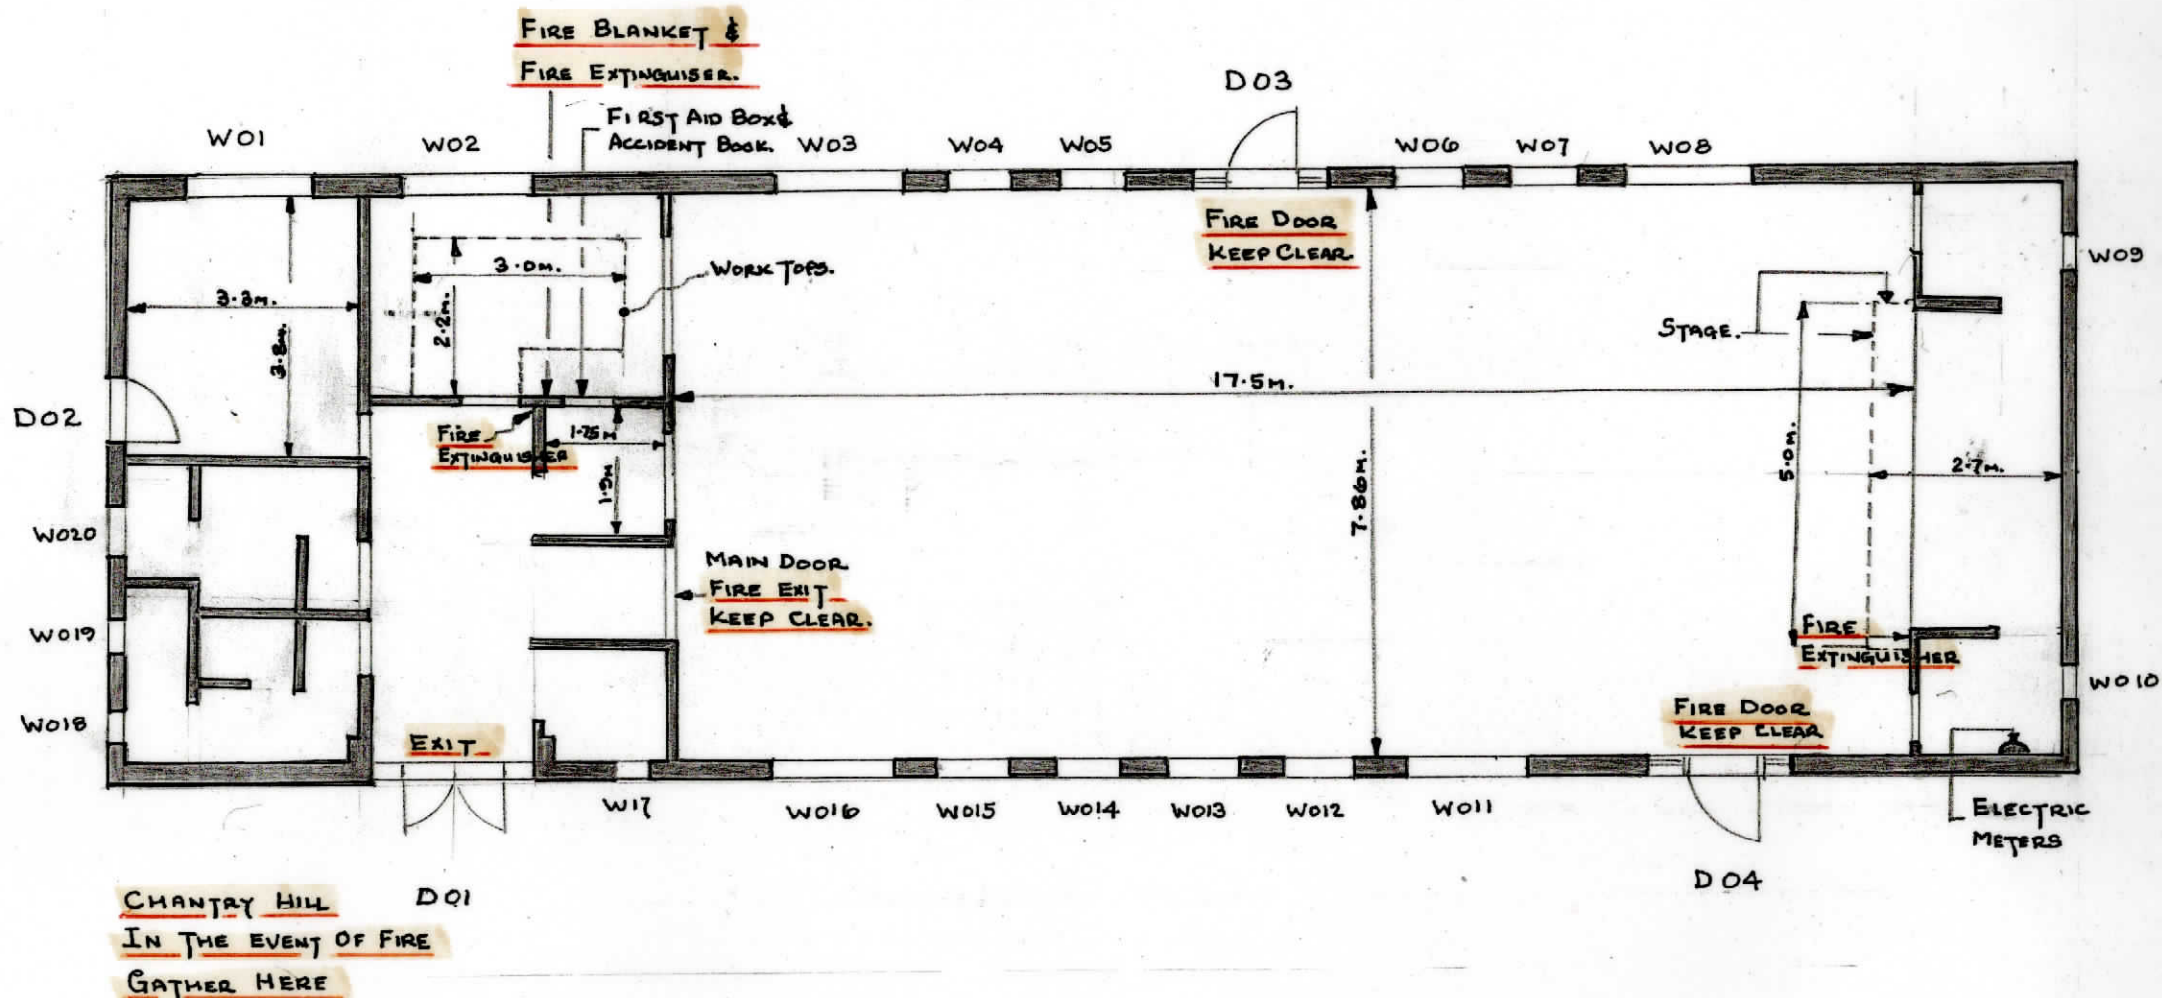

GROUND FLOOR PLAN.

SCALE $\approx$ 1:75.